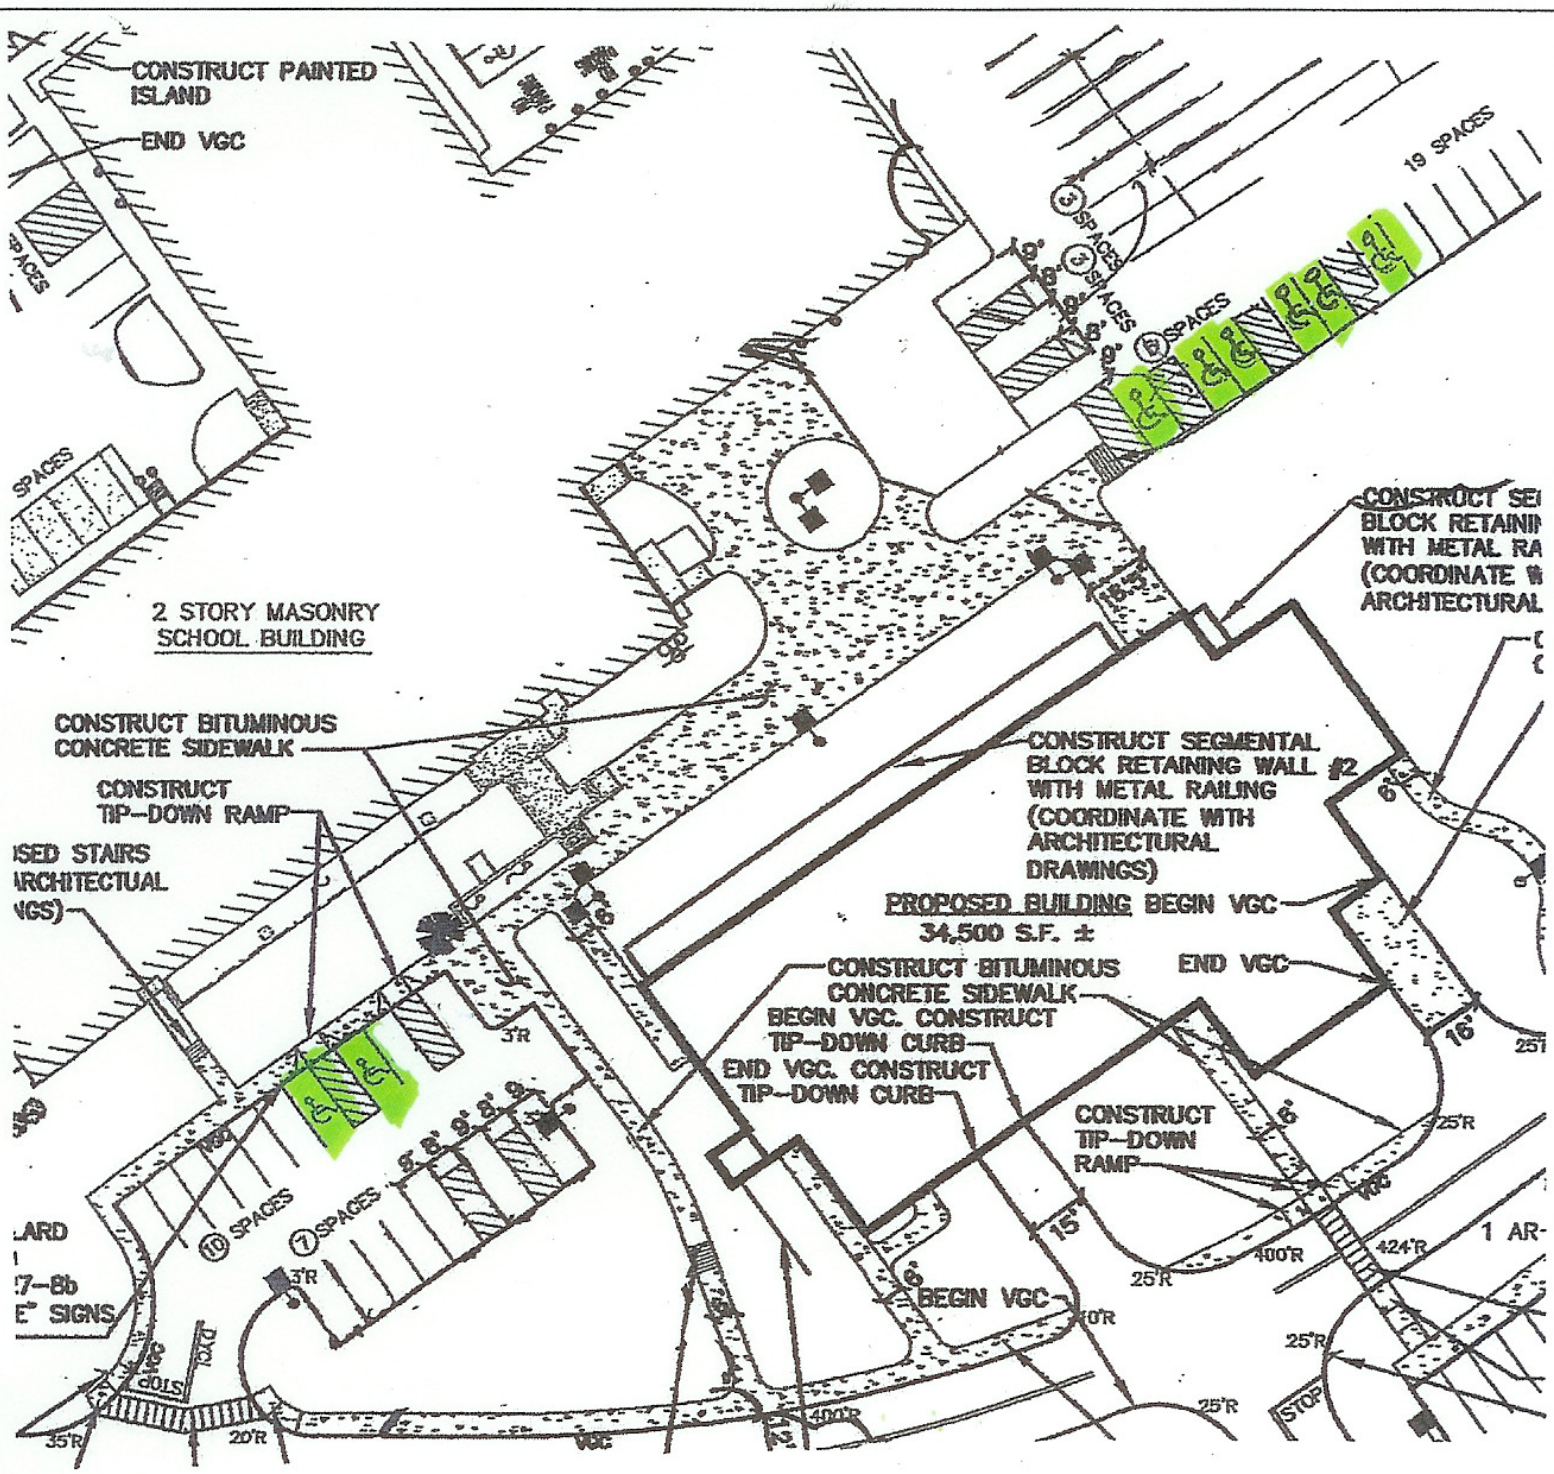

CORZILIUS MATUSZEWSKI, KRAUSE ARCHITECTS, P.A. 603 BEECH STREET MANCHESTER, NEW HAMPSHIRE 03104 603/627-6878

Handicap Parking for New Building

Date: 06-28-05

Scale: 1" = 50'-0

Project #: 02.04

Project: NEW ACADEMIC BLDG
NHCTC LACONIA
LACONIA, NEW HAMPSHIRE

SKA-12

Sketch #: